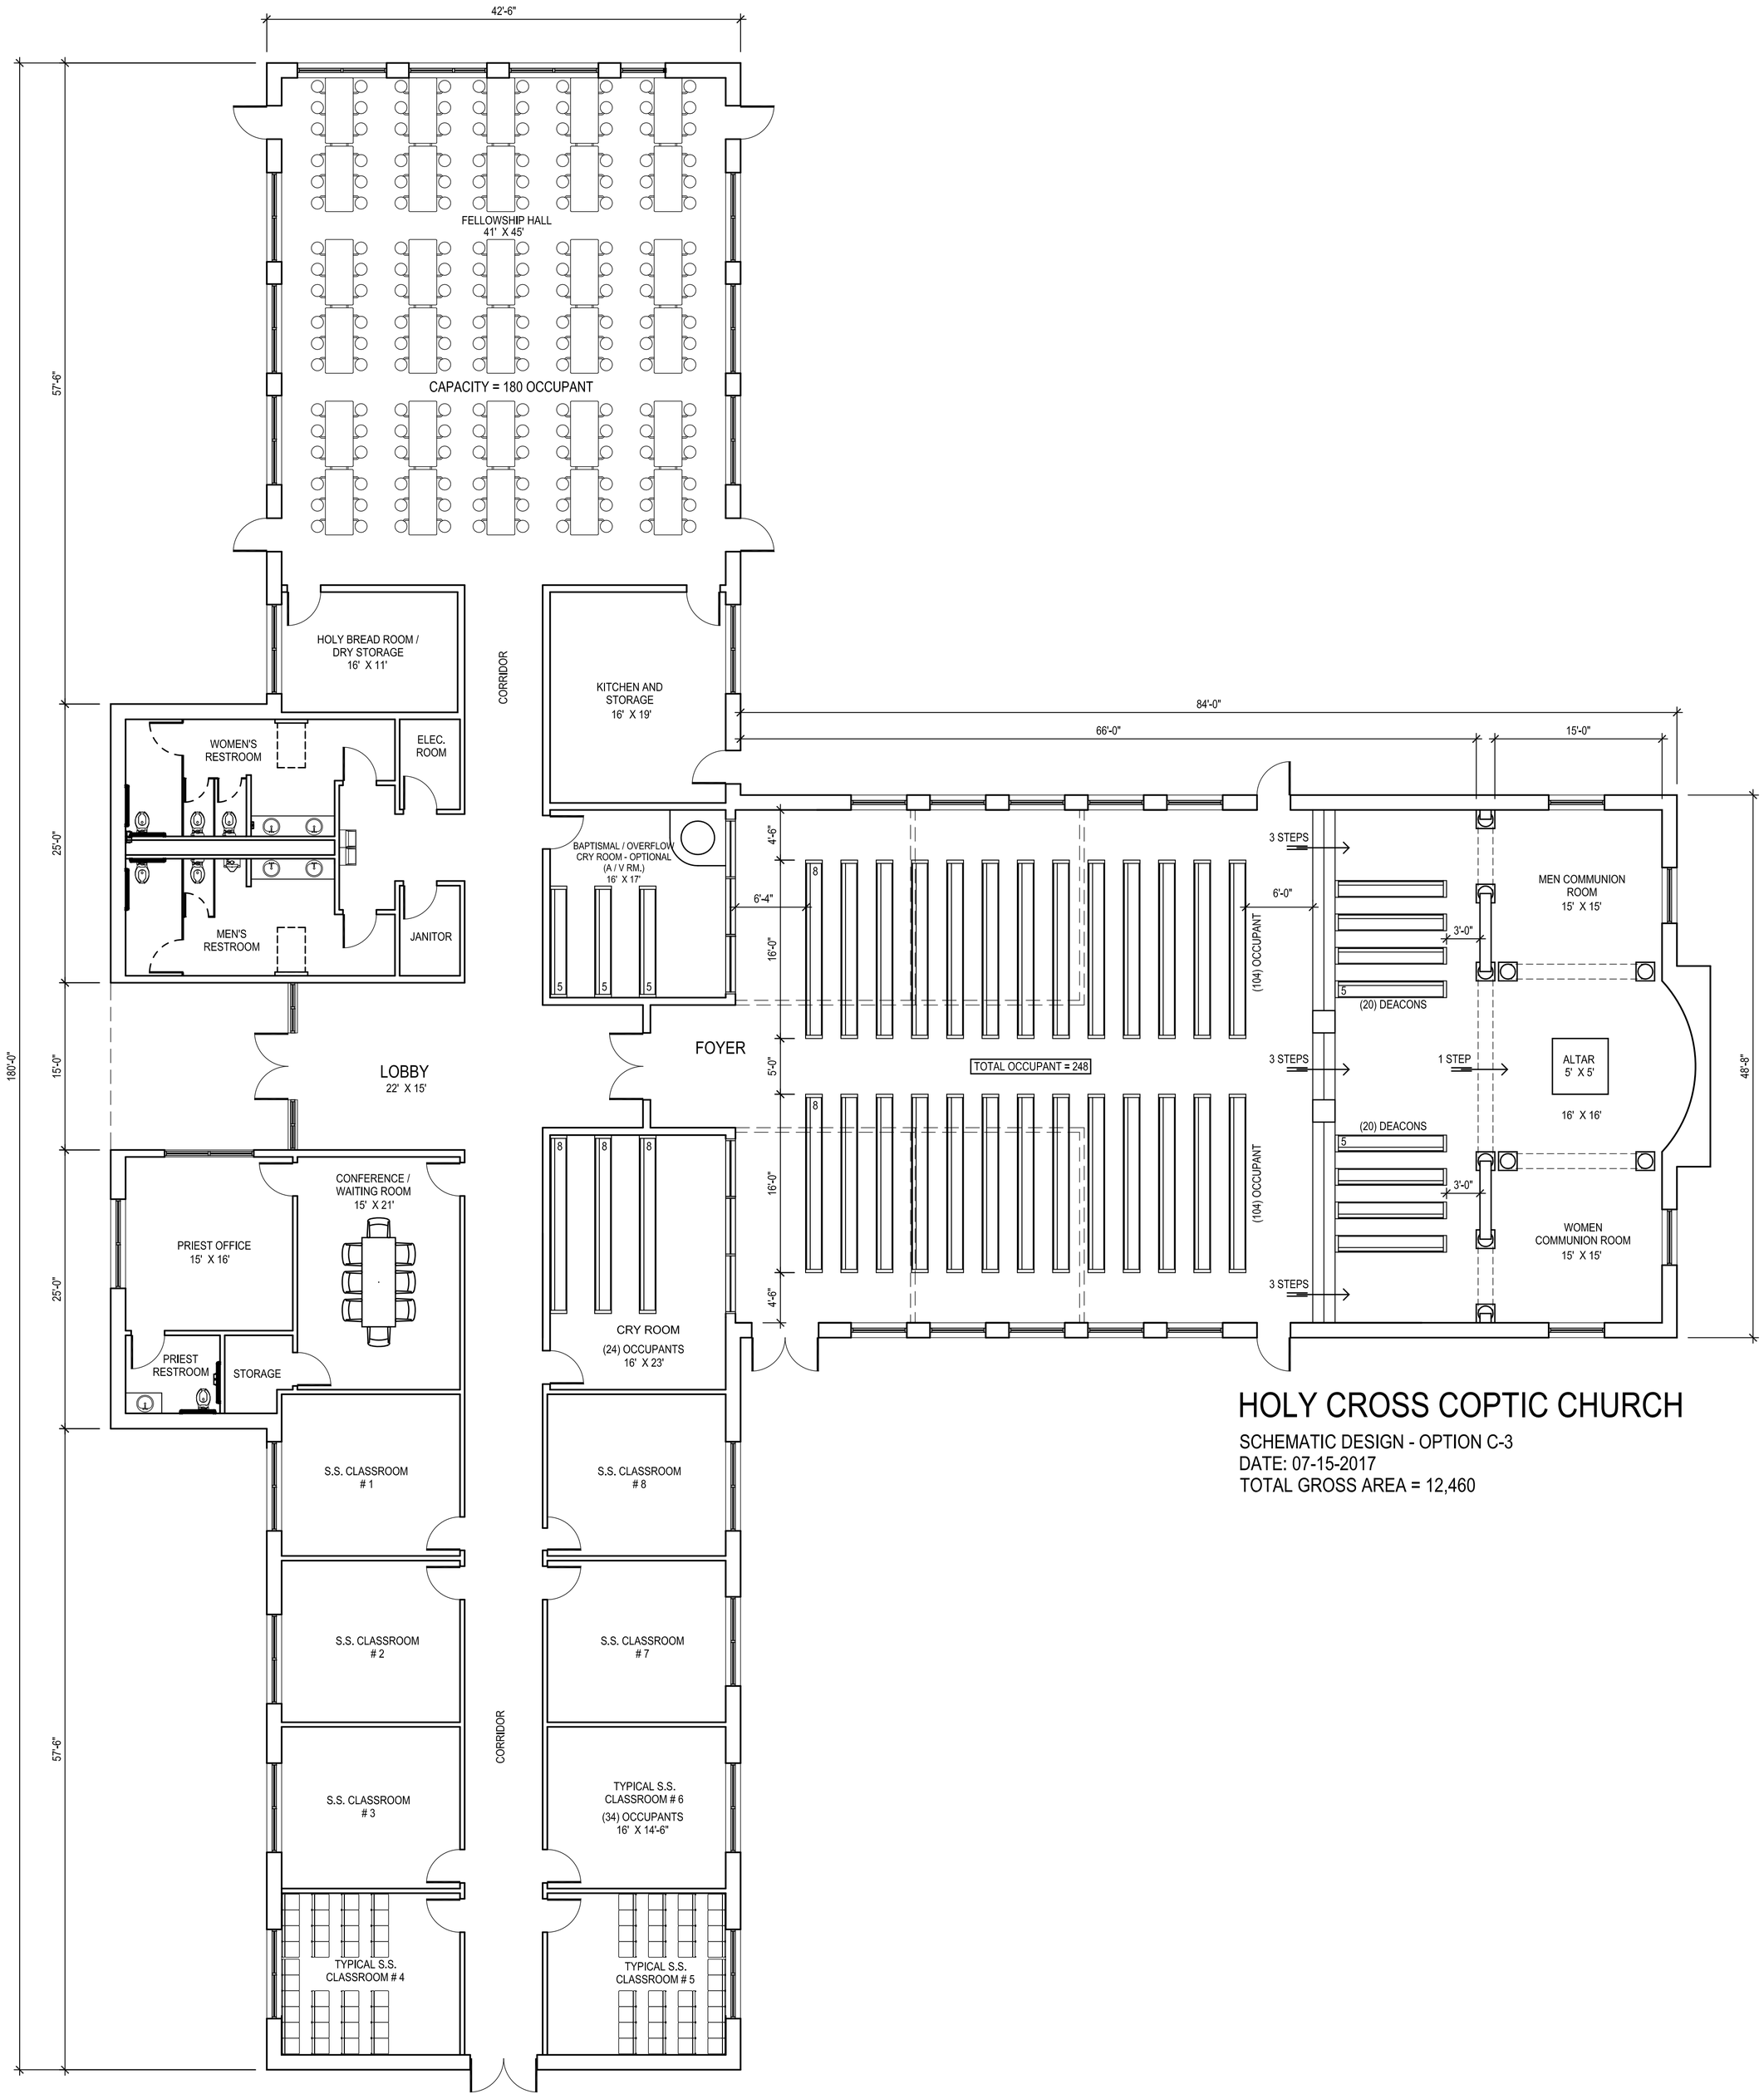

HOLY CROSS COPTIC CHURCH

SCHEMATIC DESIGN - OPTION C-3
DATE: 07-15-2017
TOTAL GROSS AREA = 12,460